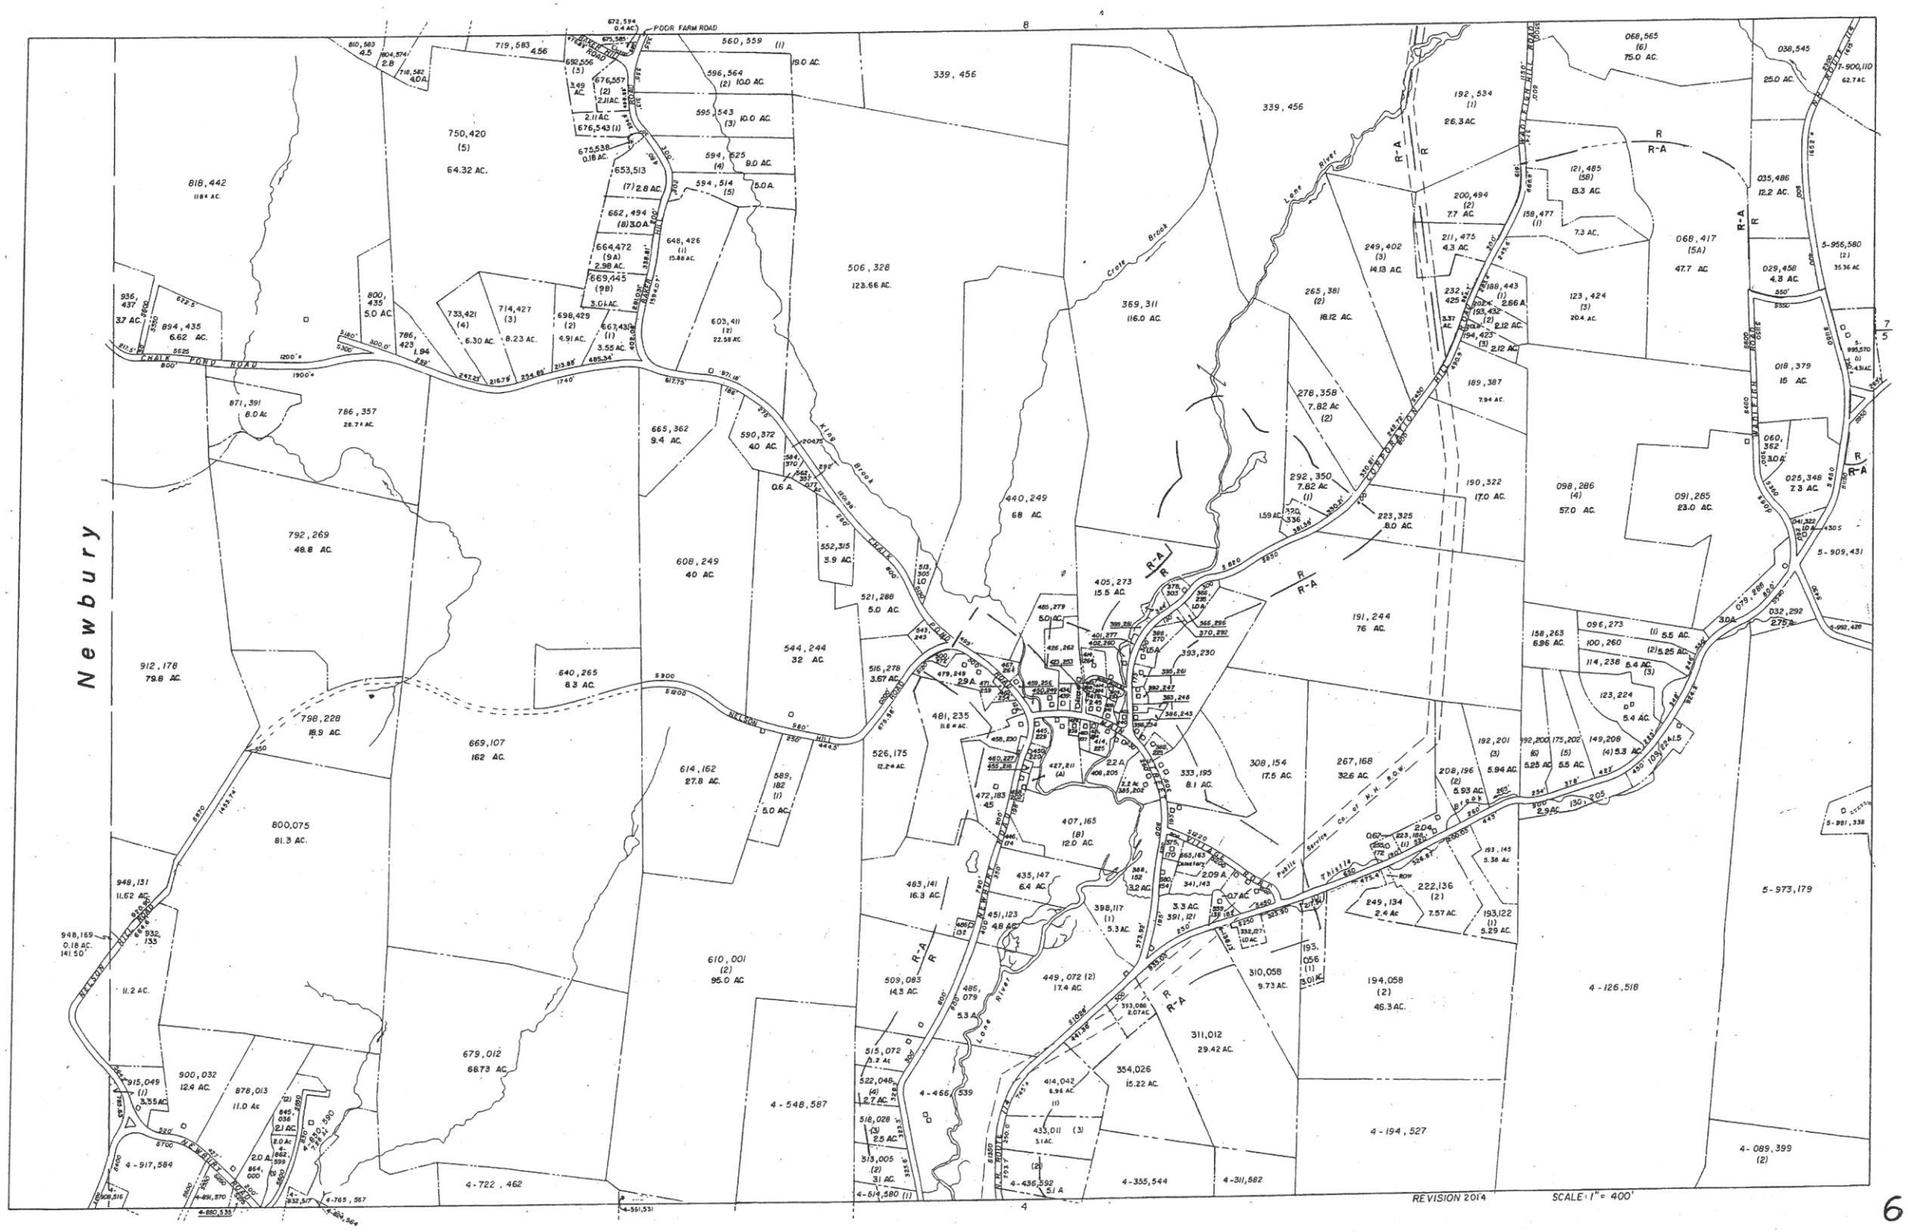
Newbury
CHALK POND ROAD
POOR FARM ROAD
Lane River
Crate Brook
King Brook
REVISION 2014
SCALE: 1" = 400'